GENERAL BUILDING CODE REQUIREMENTS

1. a. The construction shall not restrict a five-foot clear and unobstructed access to any water or power distribution facilities (Power poles, pull-boxes, transformers, vaults, pumps, valves, meters, appurtenances, etc.) or to the location of the hook-up. The construction shall not be within ten feet of any power lines-whether or not the lines are located on the property. Failure to comply may cause construction delays and/or additional expenses.

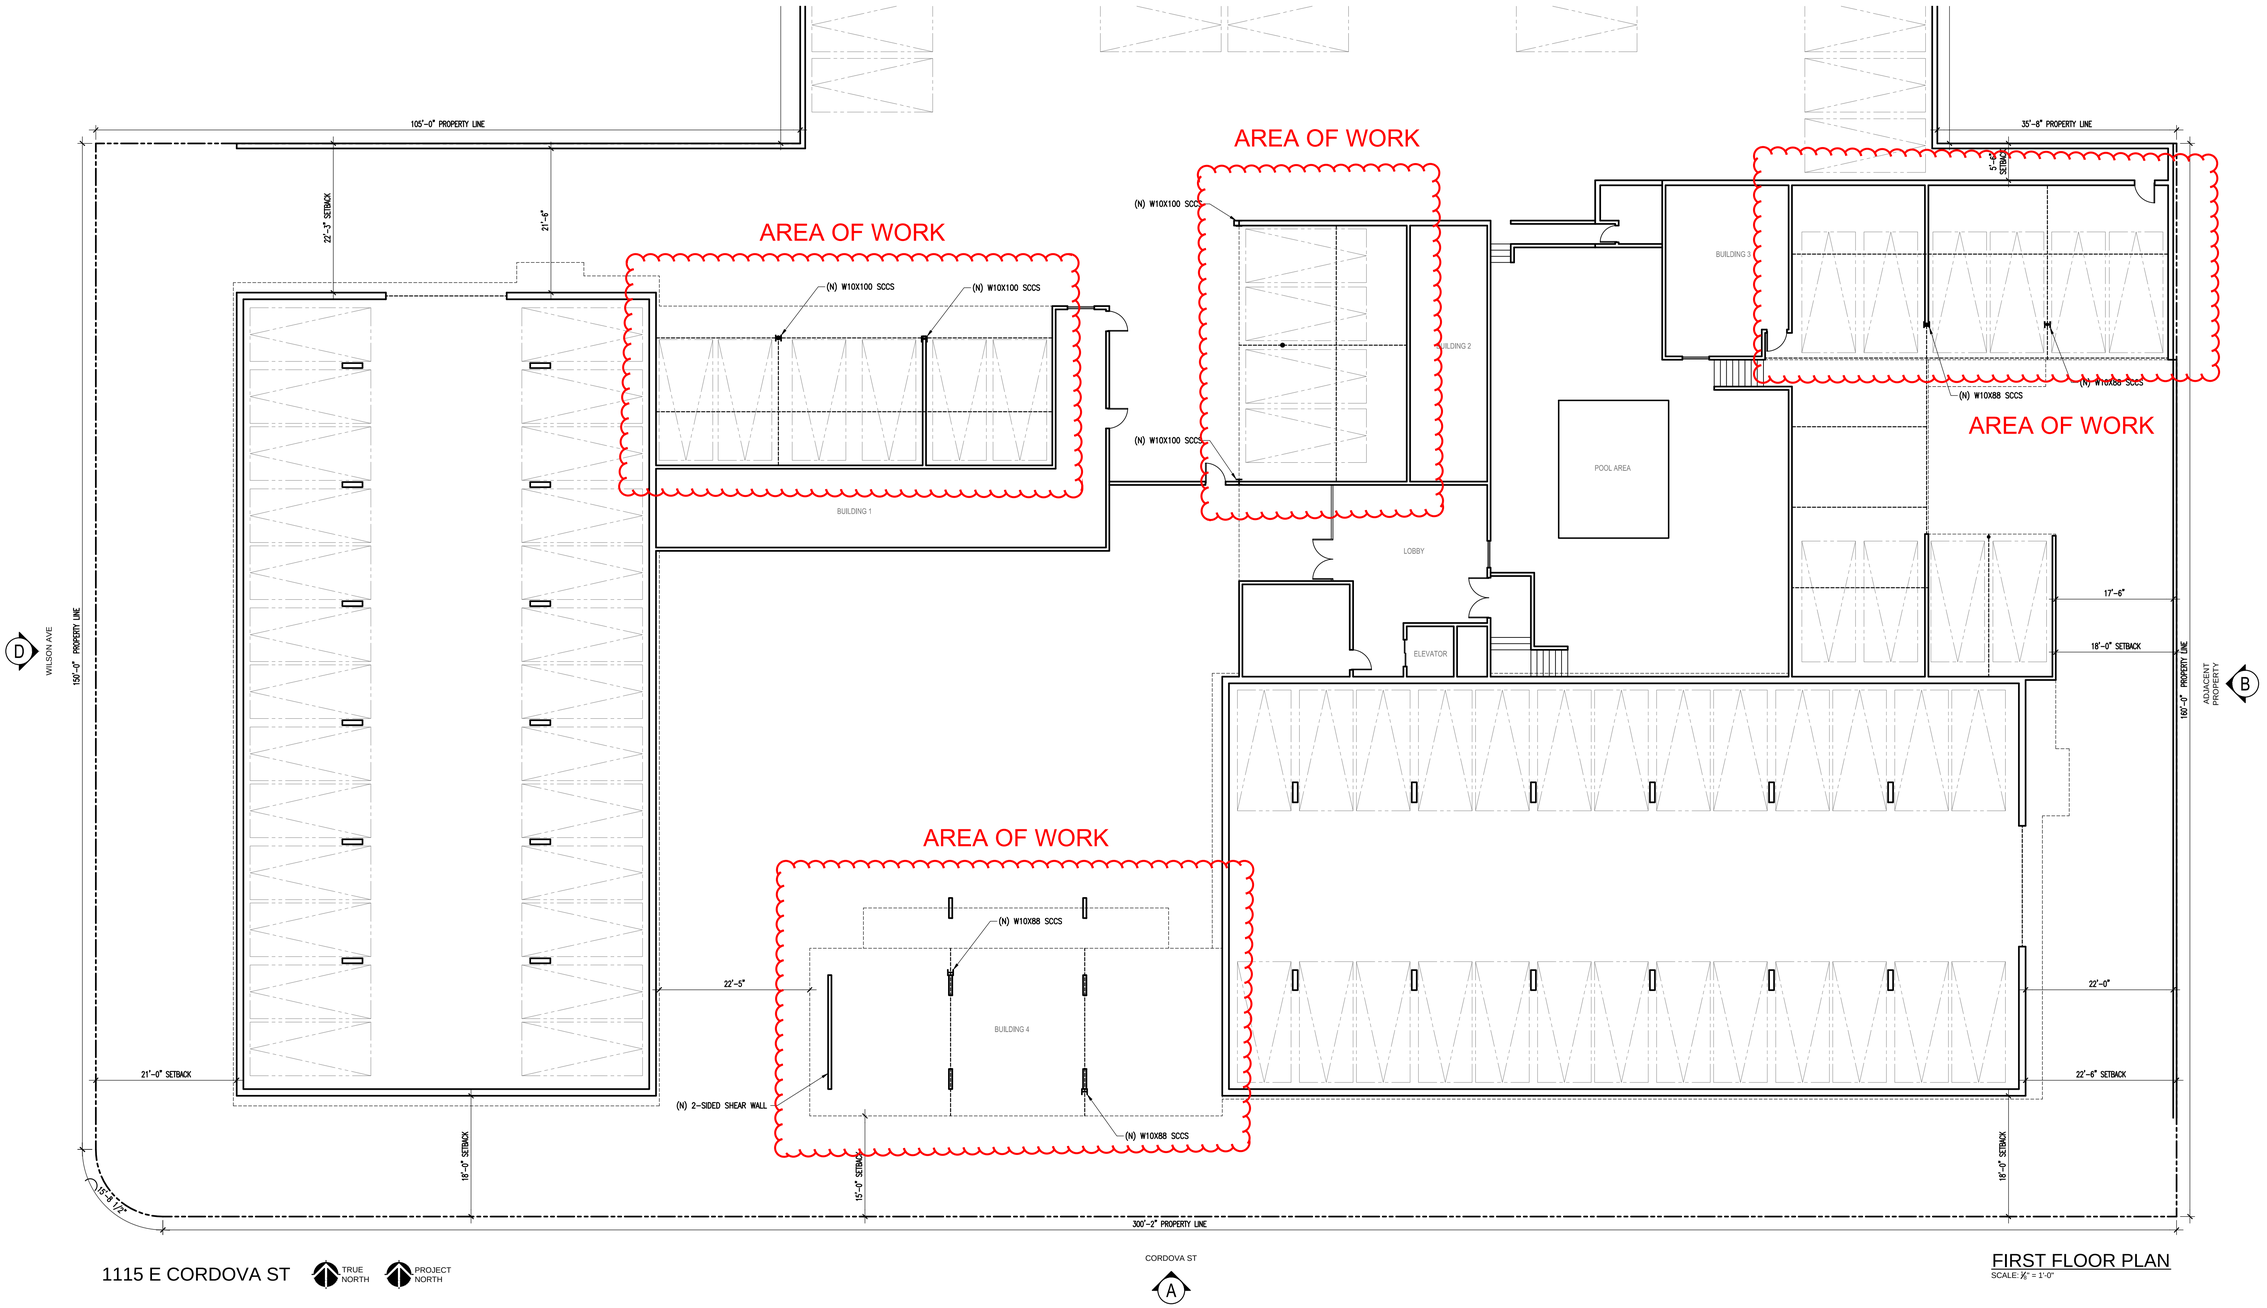

1115 E CORDOVA ST

TRUE NORTH

PROJECT NORTH

FIRST FLOOR PLAN

SCALE: 1/8" = 1'-0"

DOMUS INTERNATIONAL GROUP
ARCHITECTURAL CONSULTANTS
RESIDENTIAL I COMMERCIAL I PLANNING I DESIGN
109 E HARVARD ST STE#306, GLENDALE, CA 91205
TEL: (747)240-6200 / EMAIL: DOMUSINTERNATIONALGROUP@GMAIL.COM

LICENSED PROFESSIONAL ENGINEER
ARMEN MARTIROSYAN
C54223
CIVIL
STATE OF CALIFORNIA

REVISION / VERSION

PROJECT NO.	
DRAWN BY	DW
REVIEWED BY	AM
PROJECT START DATE	09/07/2021

1115 E CORDOVA ST

1115 E CORDOVA ST, PASADENA, CA 91106

MANDATORY SOFT-STORY RETROFIT

OWNER

-

SHEET TITLE

1ST FLOOR PLAN

SHEET NO.

A2

OF SHEETS

THESE PLANS AND INCORPORATED DESIGNS EMBODIED THEREON ARE THE PROPERTY OF DOMUS INTERNATIONAL GROUP INC. THE USE OF THESE PLANS ARE RESTRICTED TO THE ORIGINAL SITE AND OWNER FOR WHICH THEY WERE PREPARED. PUBLICATION AND REPRODUCTION IS RESTRICTED TO SUCH USE. PUBLICATION AND REPRODUCTION BY AND METHOD, IN WHOLE OR IN PART, IS PROHIBITED. TITLE TO THE PLANS AND DESIGNS REMAIN WITH DOMUS INTERNATIONAL GROUP INC. VISUAL CONTACT WITH THEM CONSTITUTES APPROVAL WITH THESE RESTRICTIONS.